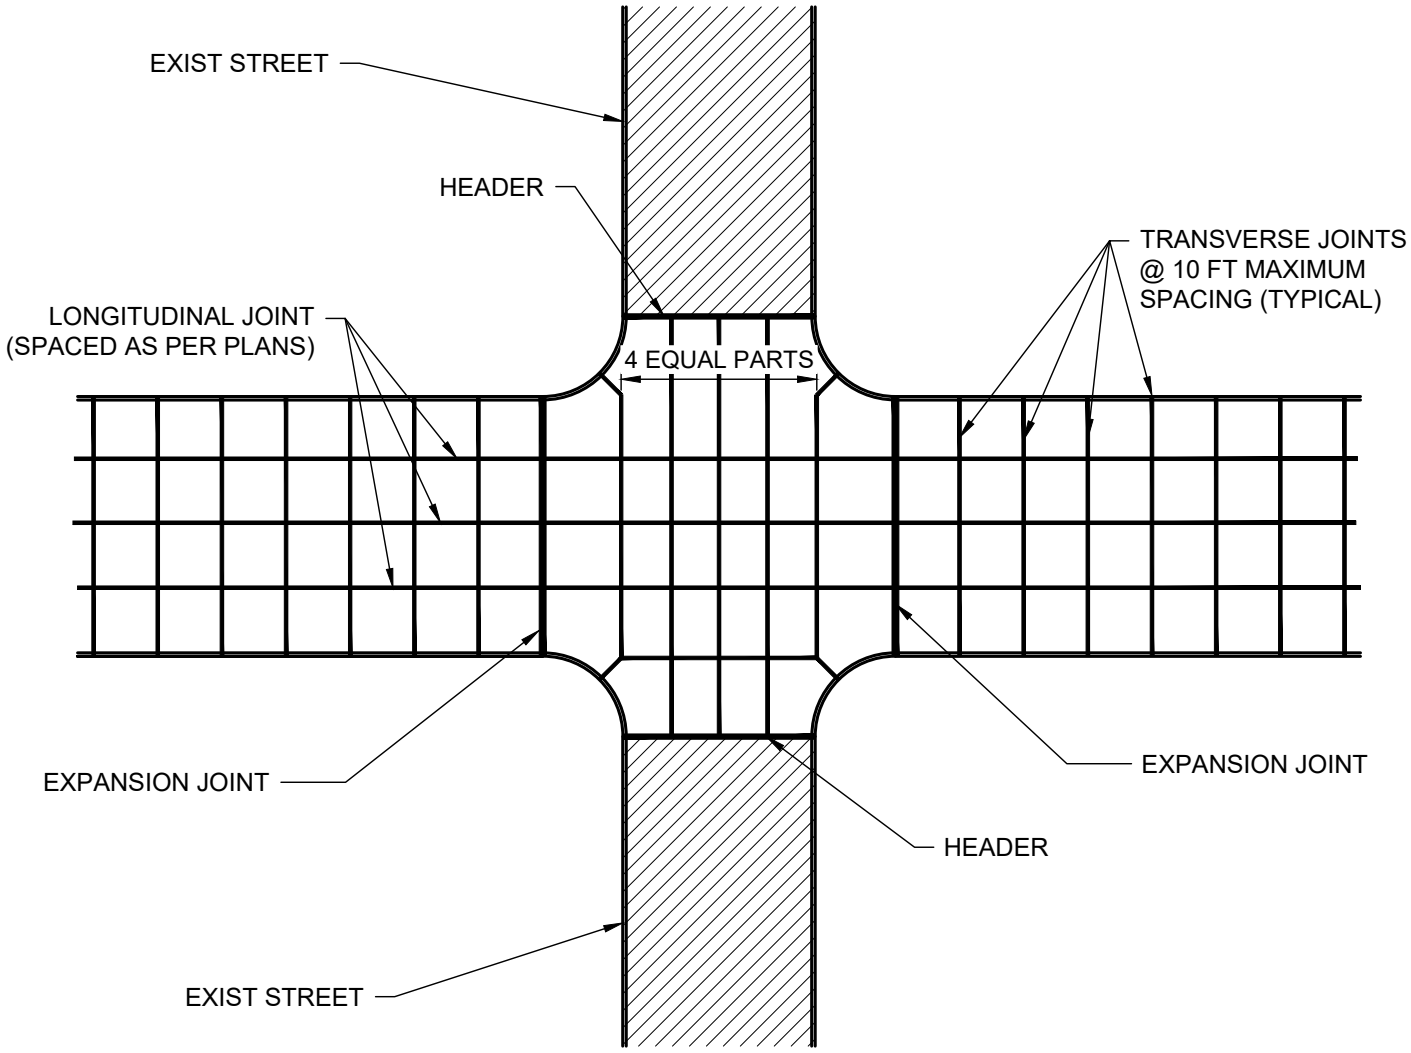

NOTES:

1. TRANSVERSE JOINTS AS SHOWN PER DETAIL MAY NOT BE APPICABLE TO TXDOT STANDARD DETAILS FOR CONCRETE PAVEMENT.
2. ALL PAVEMENT JOINTS ARE EITHER SAWED CONTRACTION JOINTS OR CONSTRUCTION JOINTS UNLESS NOTED OTHERWISE.
3. TRANSVERSE JOINTS AND LONGITUDINAL JOINTS SHALL EITHER BE SAWED CONTRACTION JOINTS OR CONSTRUCTION JOINTS.
4. ALL JOINTS SHALL EXTENDED THRU THE CURBS.
5. EXPANSIONS JOINTS SHALL HAVE A MAXIMUM SPACING OF 600 FEET AND BE PLACED AT EVERY STREET INTERSECTION CURB RETURN.

CONCRETE PAVEMENT TYPICAL PLAN

(NO SCALE)

DISCLAIMER: THE USE OF THIS STANDARD IS GOVERNED BY THE "TEXAS ENGINEERING PRACTICE ACT". NO WARRANTY OF ANY KIND IS MADE BY THE CITY OF WACO FOR ANY PURPOSE WHATSOEVER. THE CITY OF WACO ASSUMES NO RESPONSIBILITY FOR THE CONVERSION OF THIS STANDARD TO OTHER FORMATS OR FOR INCORRECT RESULTS OR DAMAGES RESULTING FROM ITS USE.

WACO

ENGINEERING DIVISION

REVISIONS			
NO.	COMMENTS	BY	DATE
##	DESCRIPTION	FL	MM/DD/YYYY

DATE 11/29/2021

ST-6