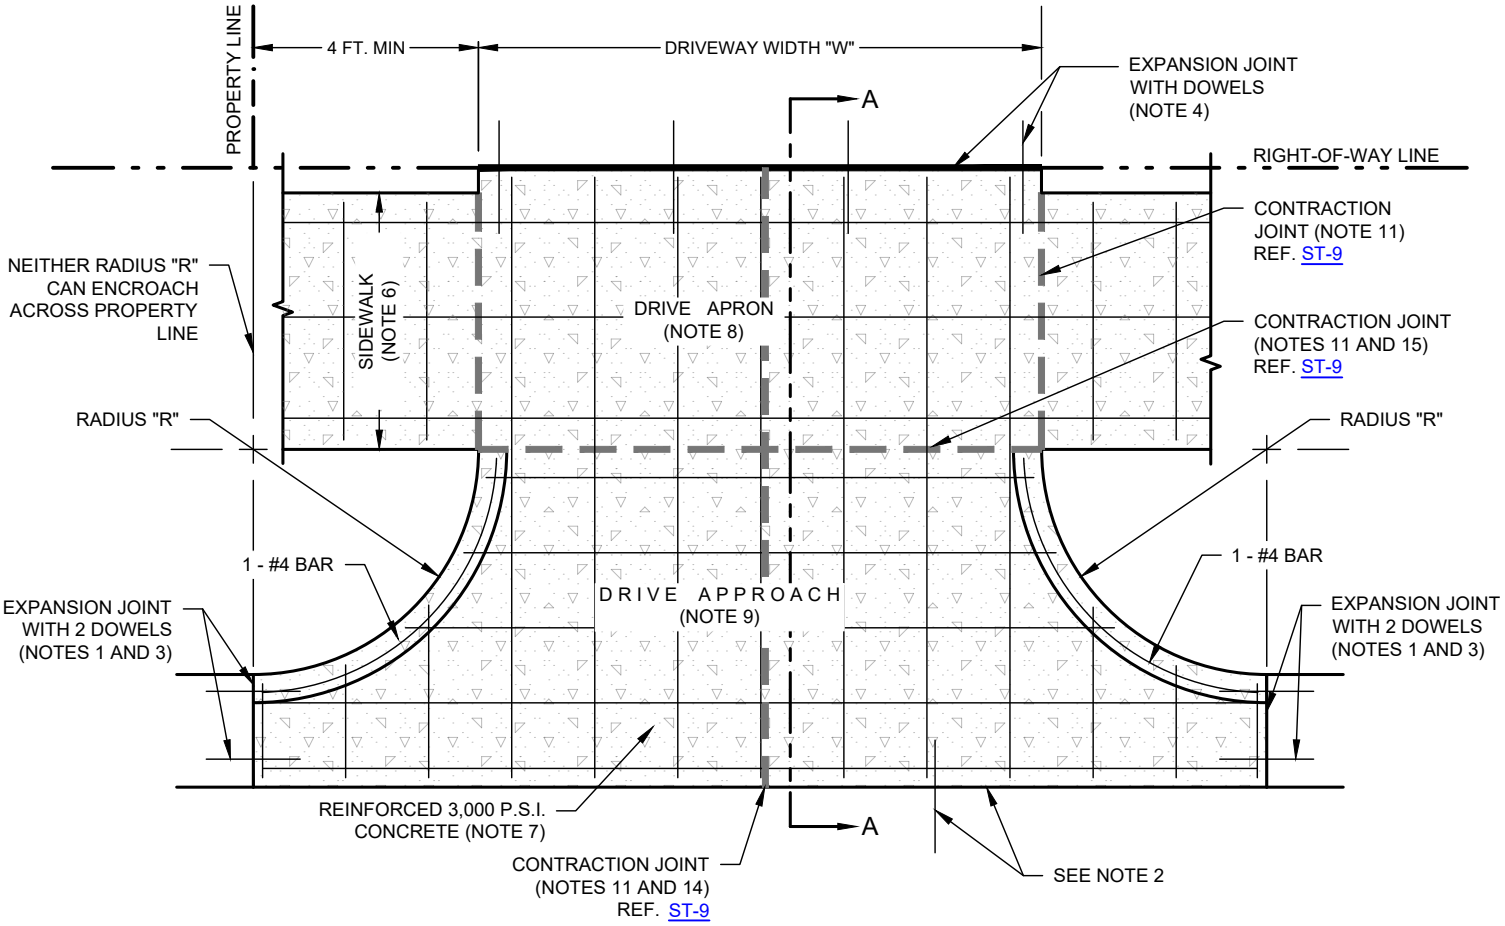

PLAN VIEW

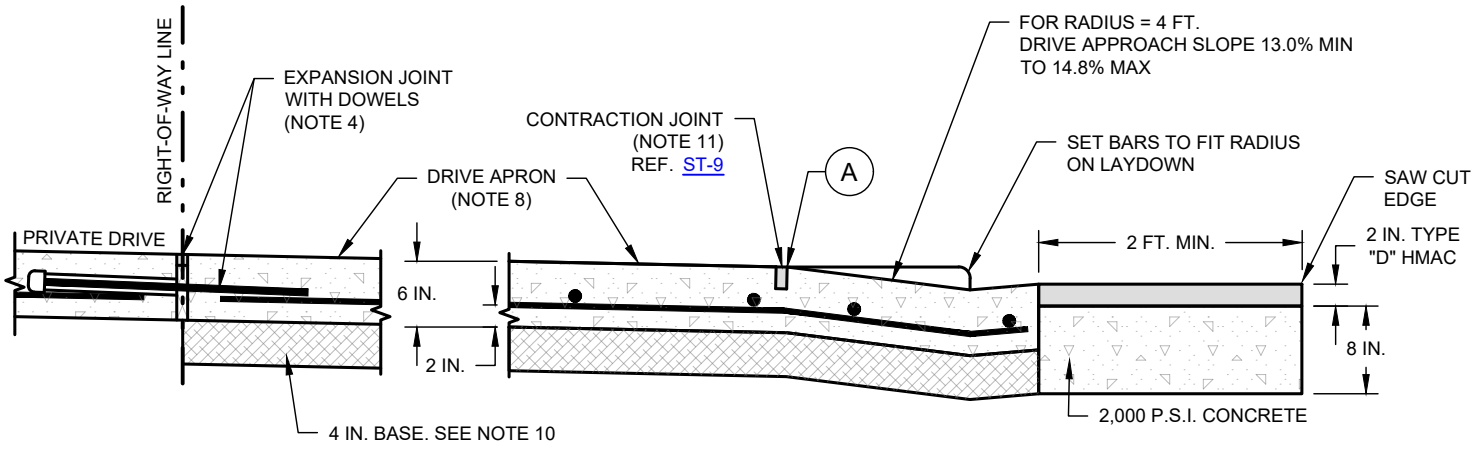

(A) ELEVATION 1 IN. MIN. TO 2 IN. MAX ABOVE TOP OF "ADJACENT CURB FOR RADIUS = 4 FT.

SECTION A - NEW APPROACH ON EXISTING ASPHALT STREET

(NO SCALE)

STANDARD RESIDENTIAL DRIVE APPROACH

(NO SCALE)

SEE ST-23B FOR ADDITIONAL DETAILS

CITY OF WACO

ENGINEERING DIVISION

DISCLAIMER: THE USE OF THIS STANDARD IS GOVERNED BY THE "TEXAS ENGINEERING PRACTICE ACT". NO WARRANTY OF ANY KIND IS MADE BY THE CITY OF WACO FOR ANY PURPOSE WHATSOEVER. THE CITY OF WACO ASSUMES NO RESPONSIBILITY FOR THE CONVERSION OF THIS STANDARD TO OTHER FORMATS OR FOR INCORRECT RESULTS OR DAMAGES RESULTING FROM ITS USE.

REVISIONS

NO.	COMMENTS	BY	DATE
1	ADD "3,000 PSI" TO CONCRETE NOTE	MZ	04/28/2025
##	DESCRIPTION	FL	MM/DD/YYYY

DATE 01/01/2024

ST-23A