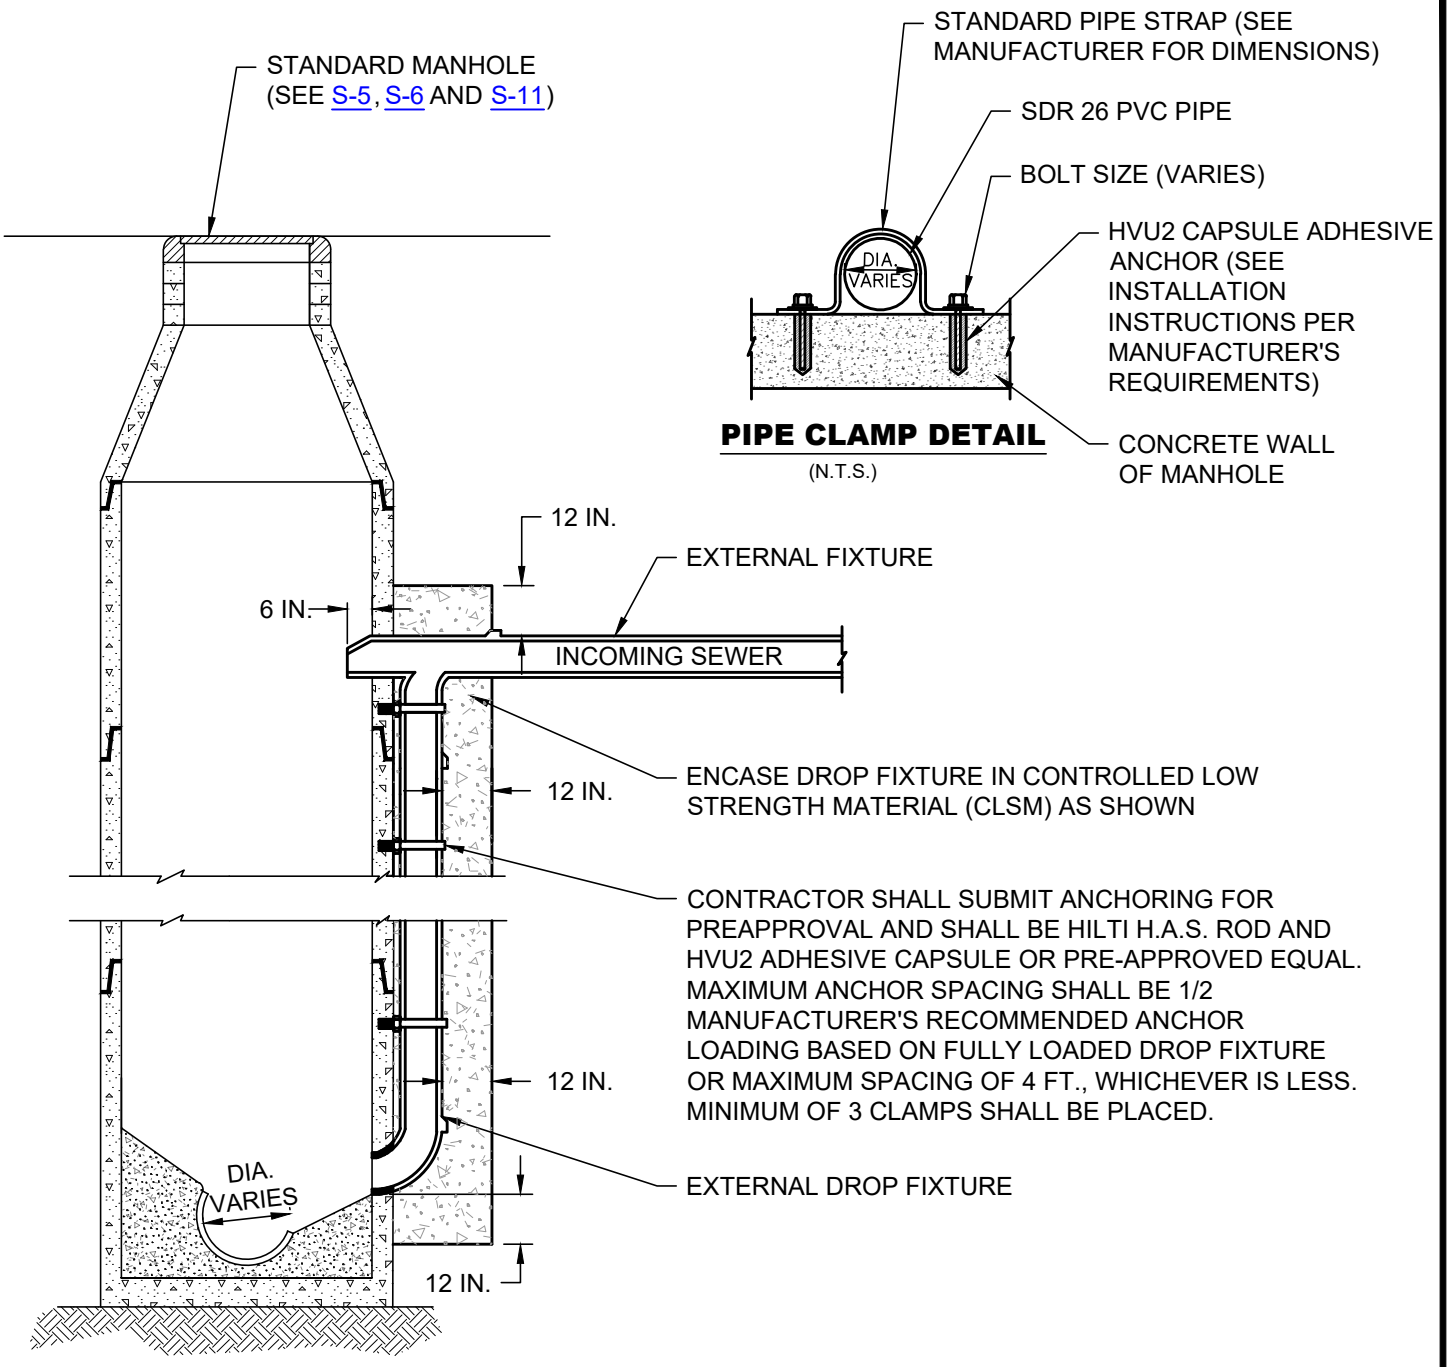

PIPE CLAMP DETAIL
(N.T.S.)

NOTES:

1. OUTFLOW OF DROP FIXTURE SHALL BE 24 IN. MAXIMUM SPACING ABOVE FLOWLINE OF MANHOLE.
2. IF OUTFLOW PIPE IS LARGER THAN 24 IN., INSTALL OUTFLOW OF DROP FIXTURE AT TOP OF OUTFLOW MAIN.
3. CONTRACTOR SHALL SUBMIT ANCHORING FOR PREAPPROVAL AND SHALL BE HILTI H.A.S. ROD AND HVU2 ADHESIVE CAPSUL OR PRE-APPROVED EQUAL.
4. APPLIES TO CITY MAINS AND LATERAL SERVICES.

MANHOLE EXTERNAL DROP FIXTURE

(NO SCALE)

CITY OF WACO

ENGINEERING DIVISION

DISCLAIMER: THE USE OF THIS STANDARD IS GOVERNED BY THE "TEXAS ENGINEERING PRACTICE ACT". NO WARRANTY OF ANY KIND IS MADE BY THE CITY OF WACO FOR ANY PURPOSE WHATSOEVER. THE CITY OF WACO ASSUMES NO RESPONSIBILITY FOR THE CONVERSION OF THIS STANDARD TO OTHER FORMATS OR FOR INCORRECT RESULTS OR DAMAGES RESULTING FROM ITS USE.

REVISIONS

NO.	COMMENTS	BY	DATE
##	DESCRIPTION	FL	MM/DD/YYYY

DATE
01/01/2024

S-16