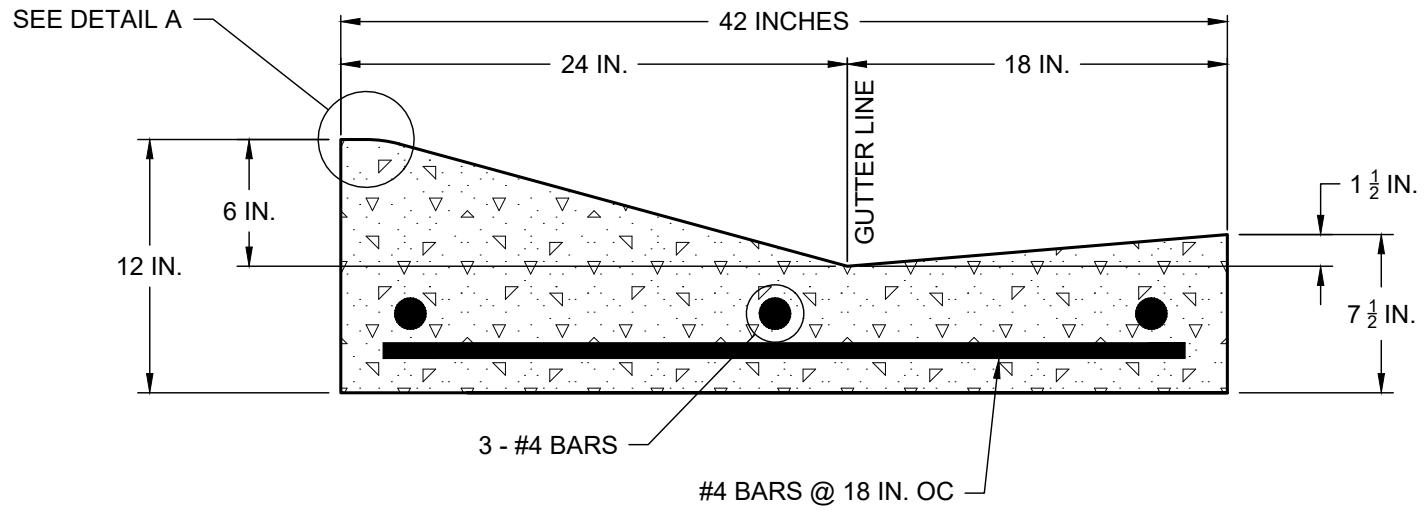

DIRECT FLOW

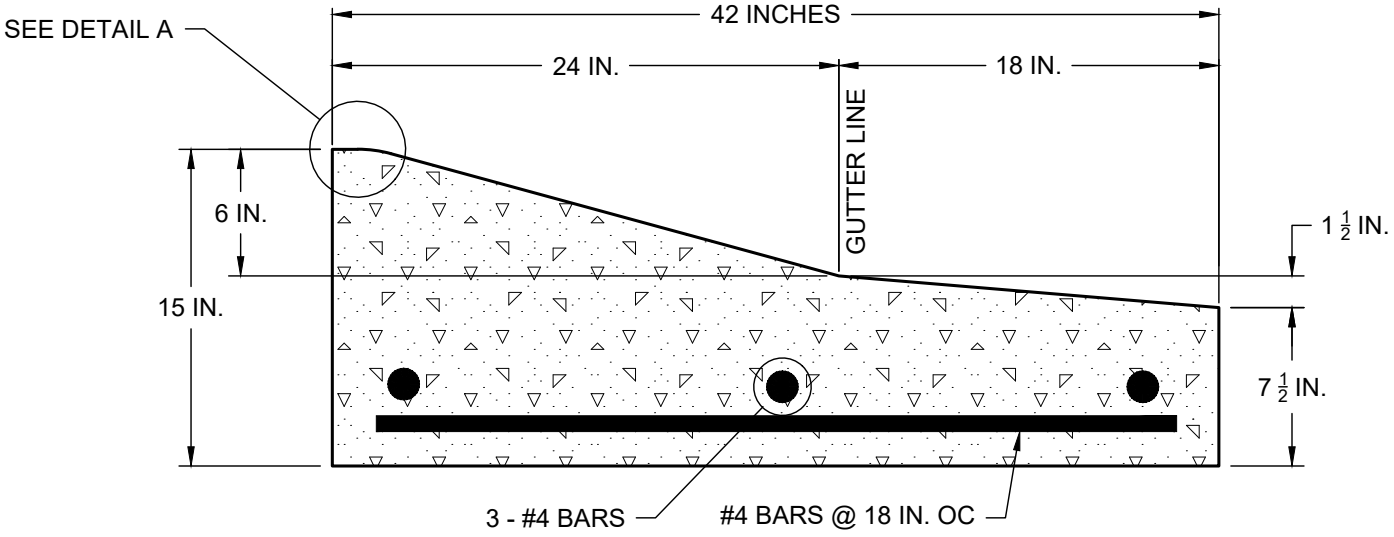

INDIRECT FLOW

NOTES:

1. MOUNTABLE CURB AND GUTTER CAN ONLY BE USED UNDER THE FOLLOWING CIRCUMSTANCES:
   A. STREET CLASSIFICATION IS LOCAL STREET ONLY (NOT A COLLECTOR OR ARTERIAL)
   B. NEW DEVELOPEMENT ONLY OR MUST MATCH EXISTING CURB AND GUTTER
2. WHEN CONNECTING TO AN EXISTING LOCAL STREET WITH STANDARD CURB AND GUTTER, A COLLECTOR OR AN ARTERIAL STREET, STANDARD CURB AND GUTTER SECTION SHALL BE CARRIED AROUND THE CURB RETURNS AND TRANSITIONED IN 10 FEET TO MOUNTABLE CURB AND GUTTER.

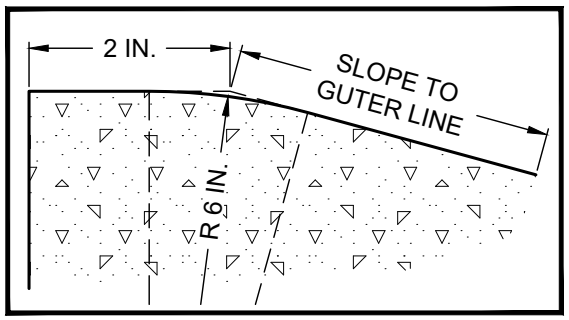

DETAIL A

MOUNTABLE CURB AND GUTTER DETAILS

(NO SCALE)

DISCLAIMER: THE USE OF THIS STANDARD IS GOVERNED BY THE "TEXAS ENGINEERING PRACTICE ACT". NO WARRANTY OF ANY KIND IS MADE BY THE CITY OF WACO FOR ANY PURPOSE WHATSOEVER. THE CITY OF WACO ASSUMES NO RESPONSIBILITY FOR THE CONVERSION OF THIS STANDARD TO OTHER FORMATS OR FOR INCORRECT RESULTS OR DAMAGES RESULTING FROM ITS USE.

WACO

ENGINEERING DIVISION

REVISIONS			
NO.	COMMENTS	BY	DATE
##	DESCRIPTION	FL	MM/DD/YYYY

DATE 11/29/2021

ST-17