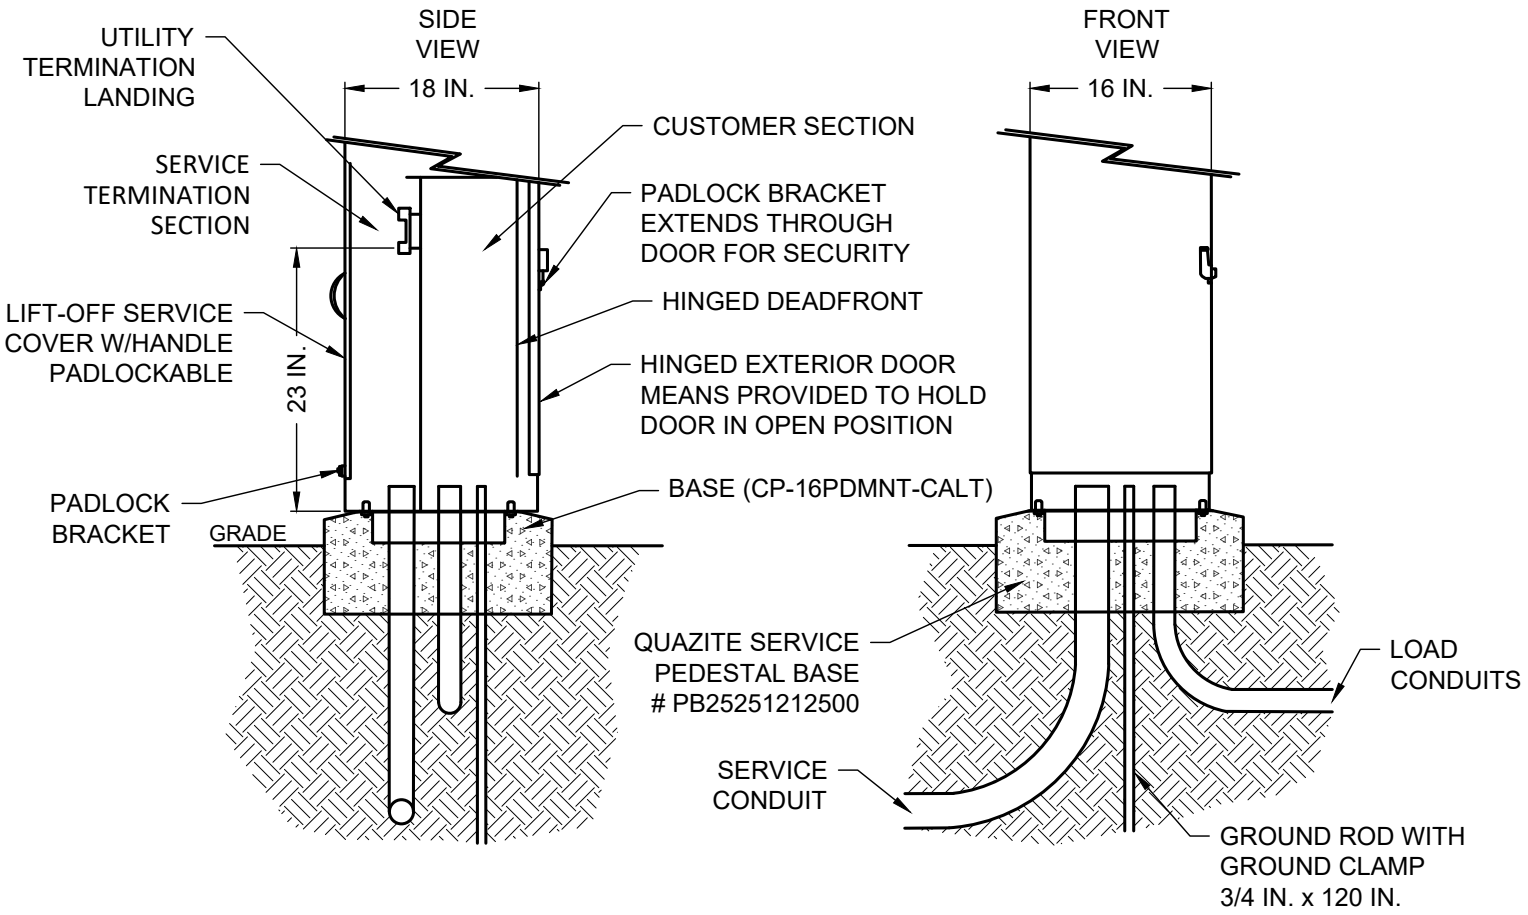

TYPICAL CONSTRUCTION & INSTALLATION DETAILS

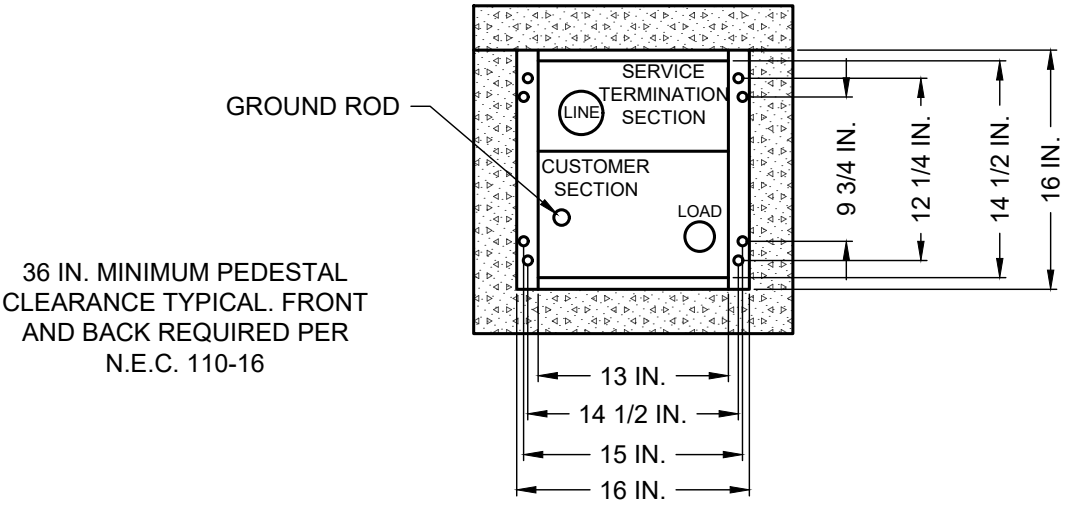

36 IN. MINIMUM PEDESTAL CLEARANCE TYPICAL. FRONT AND BACK REQUIRED PER N.E.C. 110-16

MOUNTING BASE DETAIL TOP VIEW

MILBANK SERVICE PEDESTAL

CP3B IN.ML IN. SERIES

(NO SCALE)

DISCLAIMER: THE USE OF THIS STANDARD IS GOVERNED BY THE "TEXAS ENGINEERING PRACTICE ACT". NO WARRANTY OF ANY KIND IS MADE BY THE CITY OF WACO FOR ANY PURPOSE WHATSOEVER. THE CITY OF WACO ASSUMES NO RESPONSIBILITY FOR THE CONVERSION OF THIS STANDARD TO OTHER FORMATS OR FOR INCORRECT RESULTS OR DAMAGES RESULTING FROM ITS USE.

WACO

ENGINEERING DIVISION

REVISIONS			
NO.	COMMENTS	BY	DATE
##	DESCRIPTION	FL	MM/DD/YYYY

DATE 07/01/2022

T-5